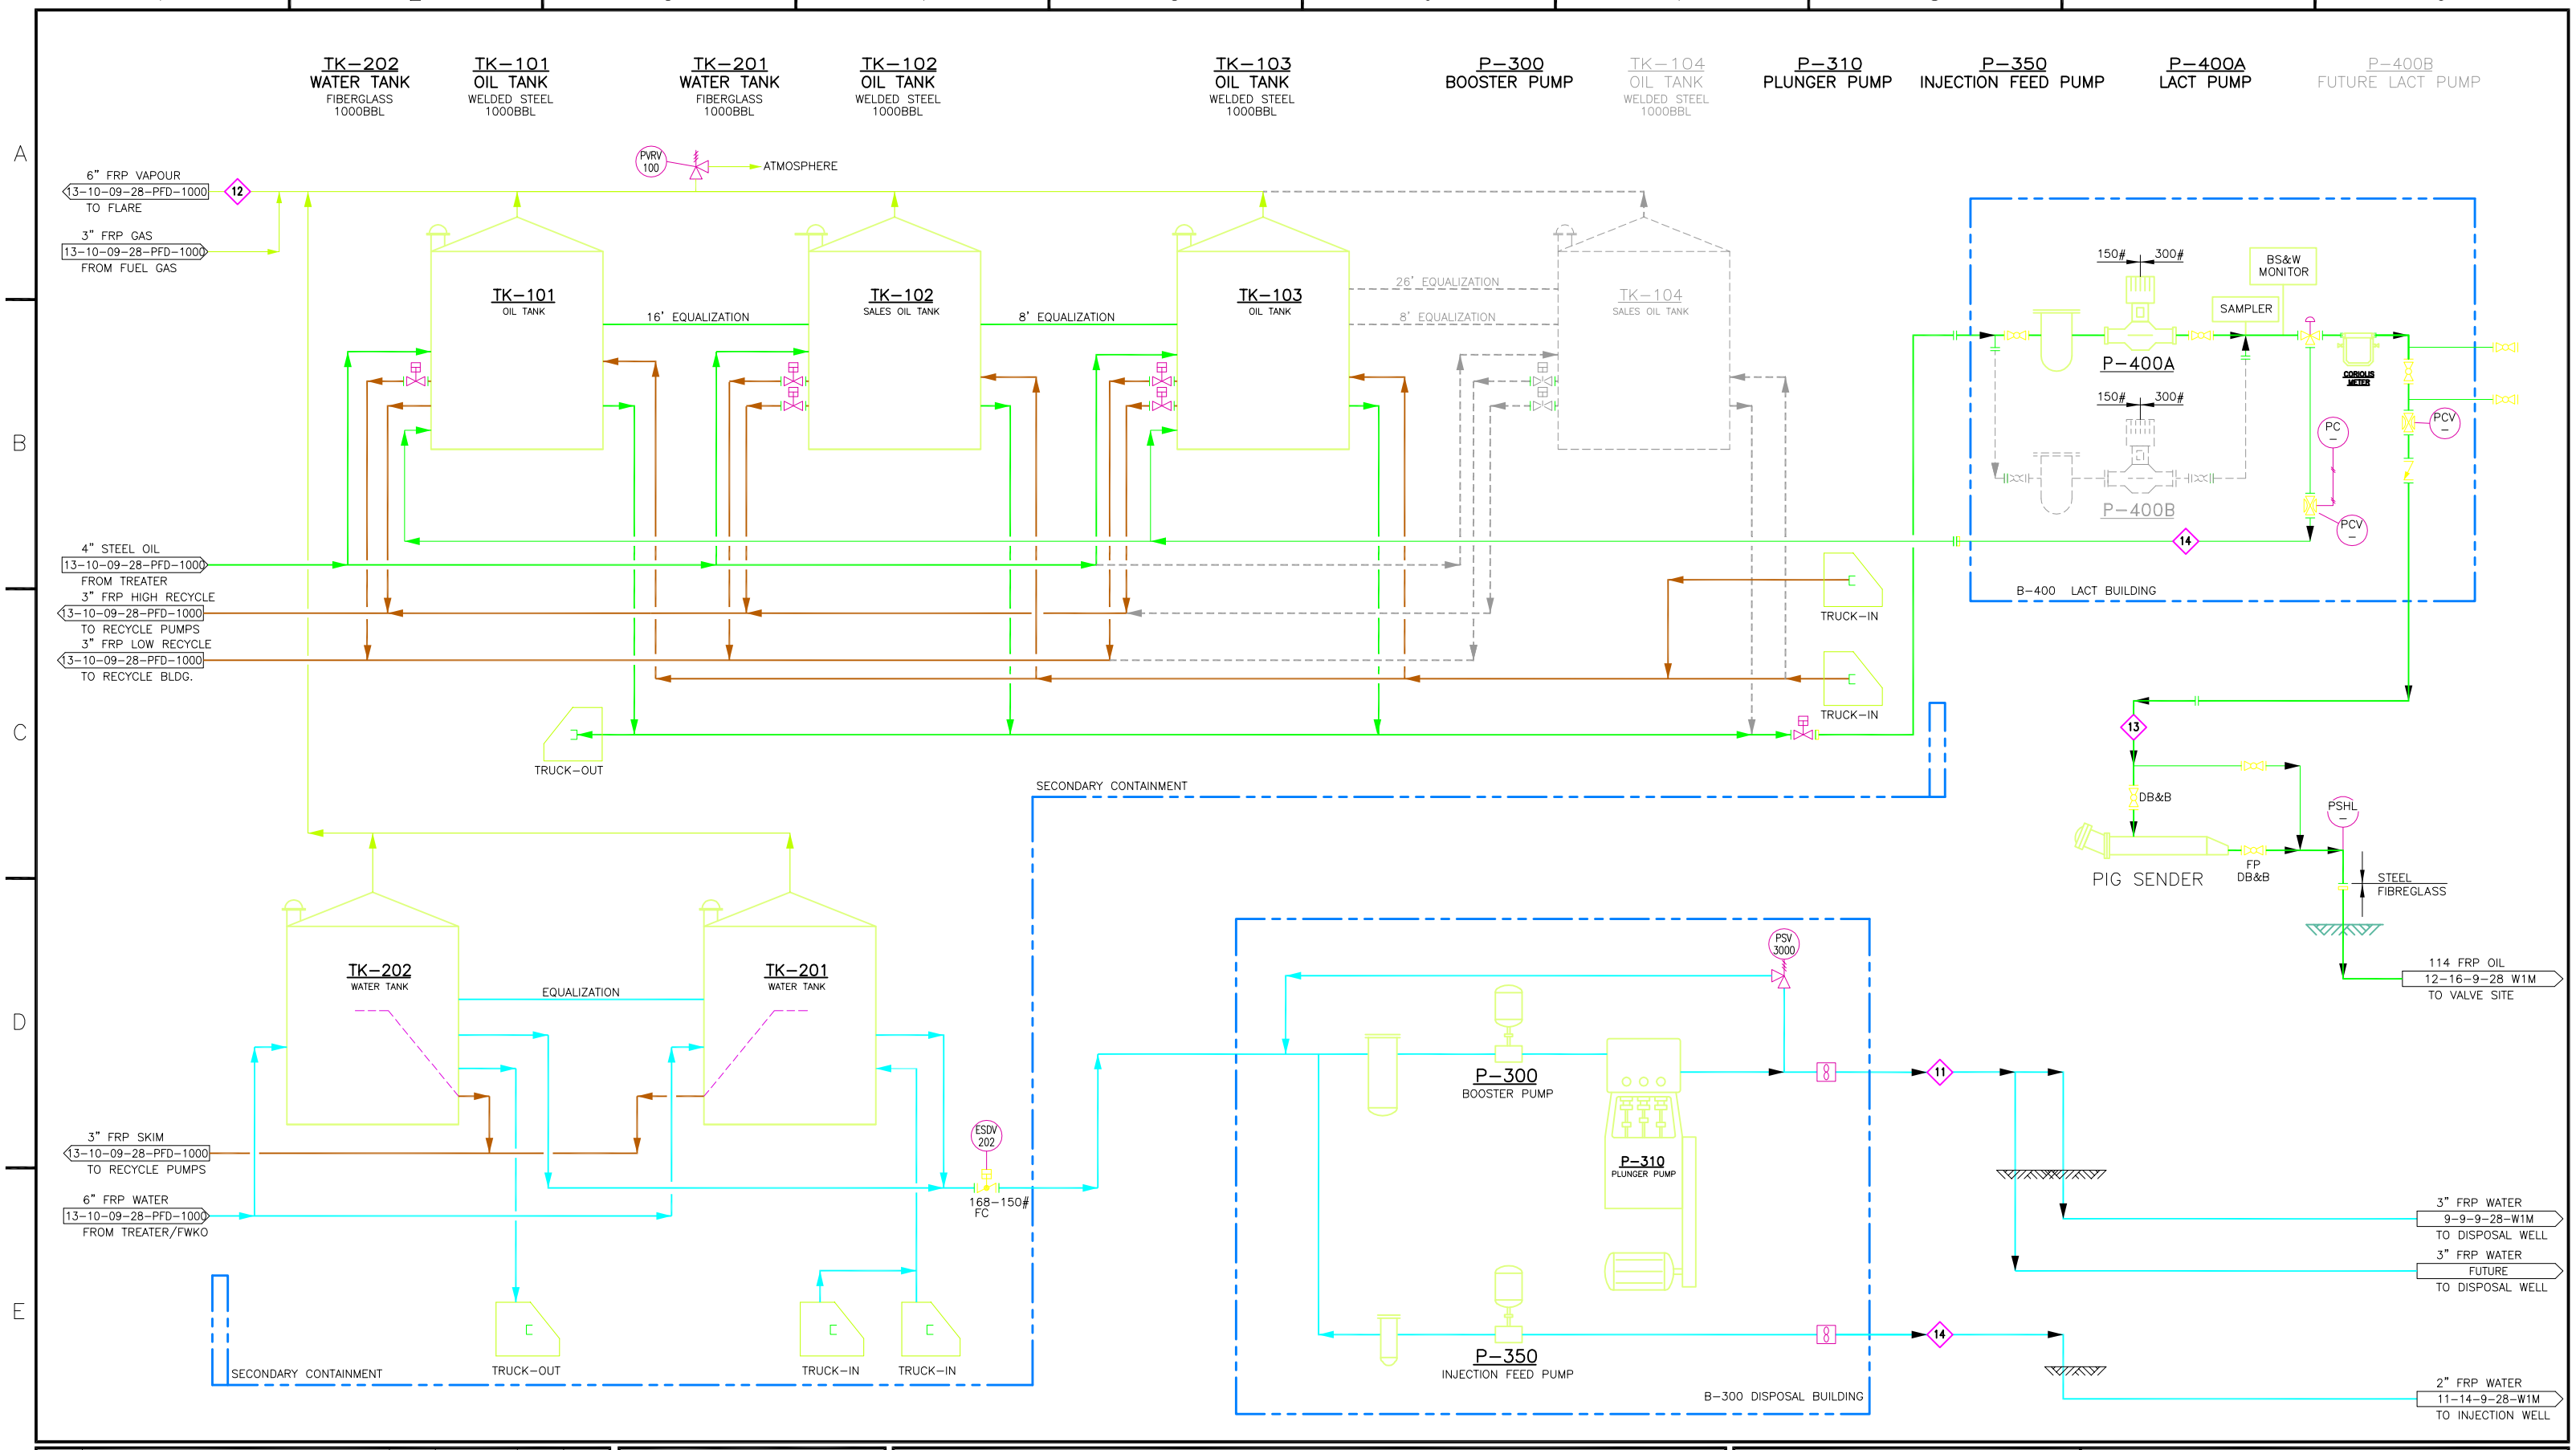

REV	DESCRIPTION	BY	DATE	CHK	APP
0	ISSUED FOR REVIEW	JC	13FEB2012	–	–

REFERENCE DRAWING: –

NOTES:

TUNDRA OIL & GAS PARTNERSHIP

NORTH SINCLAIR
13-10-9-28 W1M

PROCESS FLOW DIAGRAM 2 OF 2

DRAWN BY:	SCALE:	AFE:	DRAWING NUMBER:	REV NO:
JADE CABLE	NTS	TBA	13-10-9-28W1M-PFD-1005	0