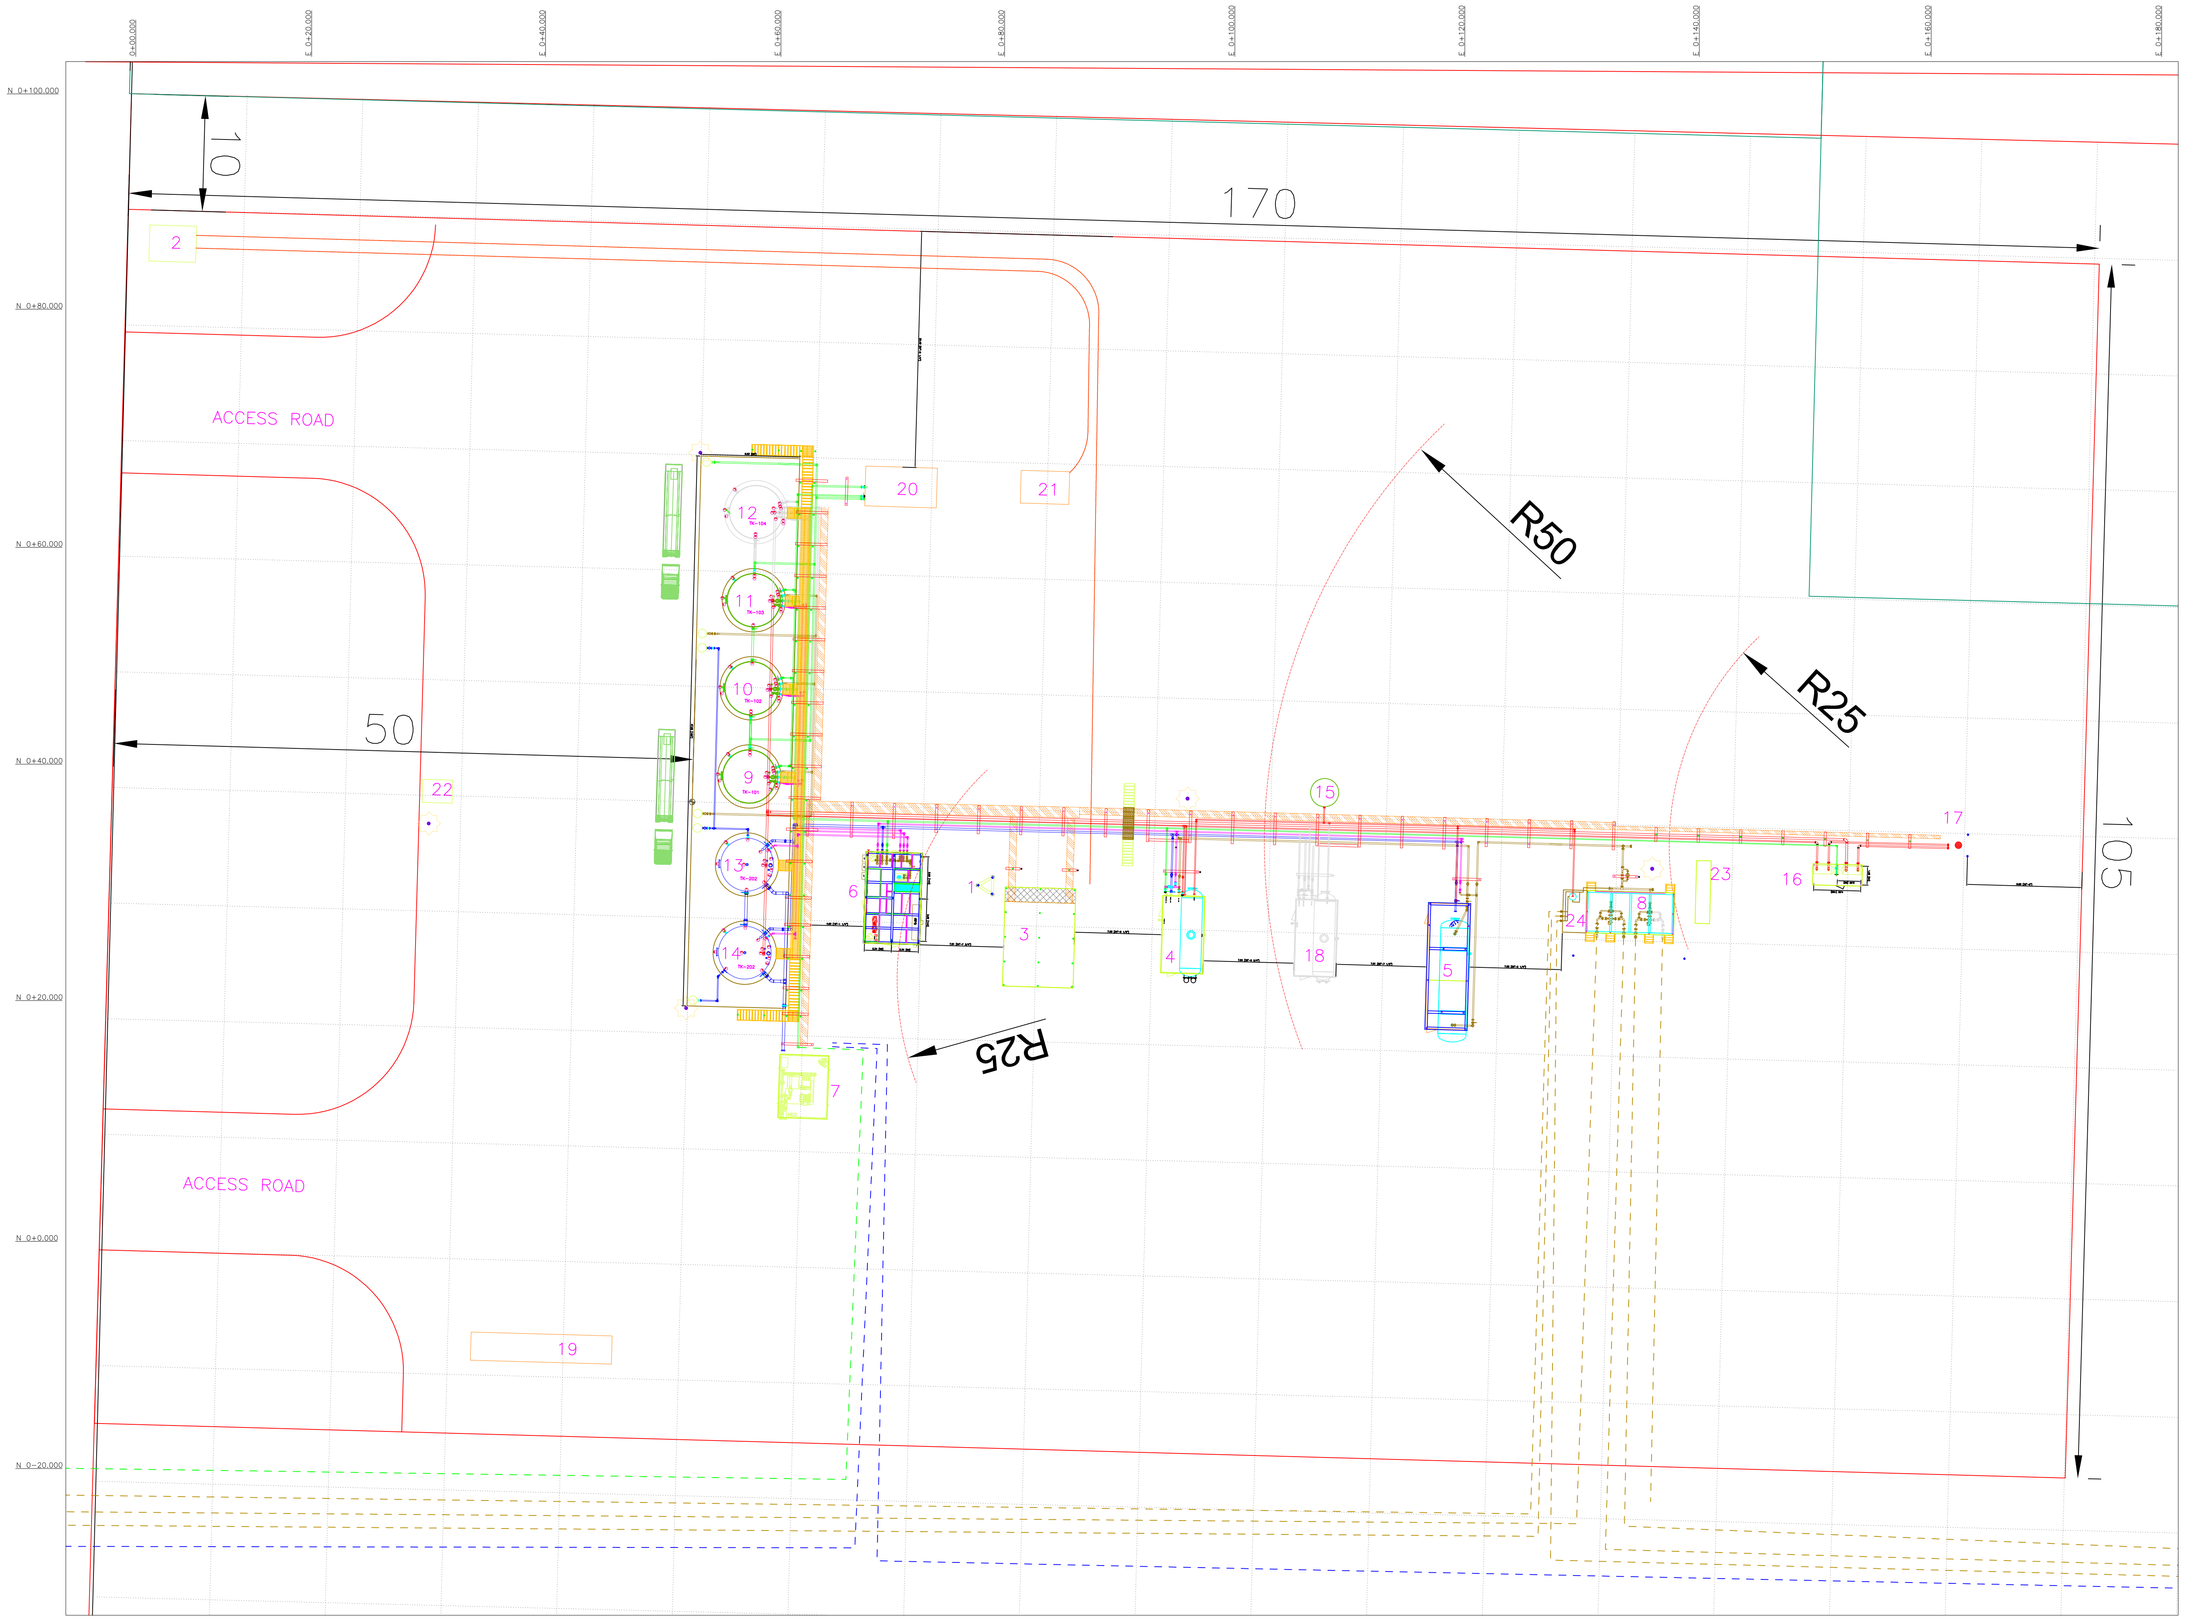

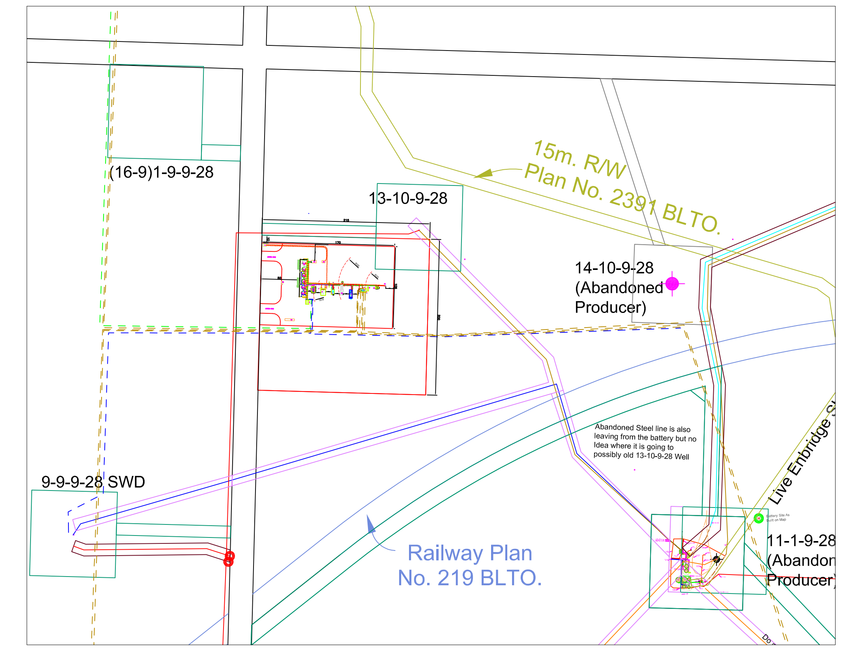

	EQUIPMENT LEGEND	TAG
1	60' COMMUNICATIONS TOWER	–
2	CSTE	–
3	MCC	–
4	TREATER	V–700
5	FWKO	V–1100
6	RECYCLE BUILDING	–
7	SWD BUILDING	P–310
8	INLET HEADER	–
9	OIL TANK	TK–101
10	OIL TANK	TK–102
11	OIL TANK	TK–103
12	FUTURE OIL TANK	–
13	WATER TANK	TK–201
14	WATER TANK	TK–202
15	POP TANK	TK–1320
16	FLARE KNOCK OUT BUILDING	–
17	DUAL FLARE STACK	FS–1300
18	FUTURE TREATER	–
19	SEA CAN	–
20	LACT	P–430A
21	LACT MCC	–
22	JOB JON	–
23	PROPANE TANK	TK–1350
24	TEST SEPARATOR	–

REV	DESCRIPTION	BY	DATE	CHK	APP
0	ISSUED FOR REVIEW	JC	13FEB2012	–	–

REFERENCE DRAWING
–

TUNDRA OIL & GAS PARTNERSHIP

TUNDRA OIL AND GAS LTD.
13–10–9–28 W1M

CROMER BATTERY
PLOT PLAN

DRAWN BY:	SCALE:	AFE:	DRAWING NUMBER:	REV NO:
JC	NTS	02011	13–10–9–28–PLT–4000	0