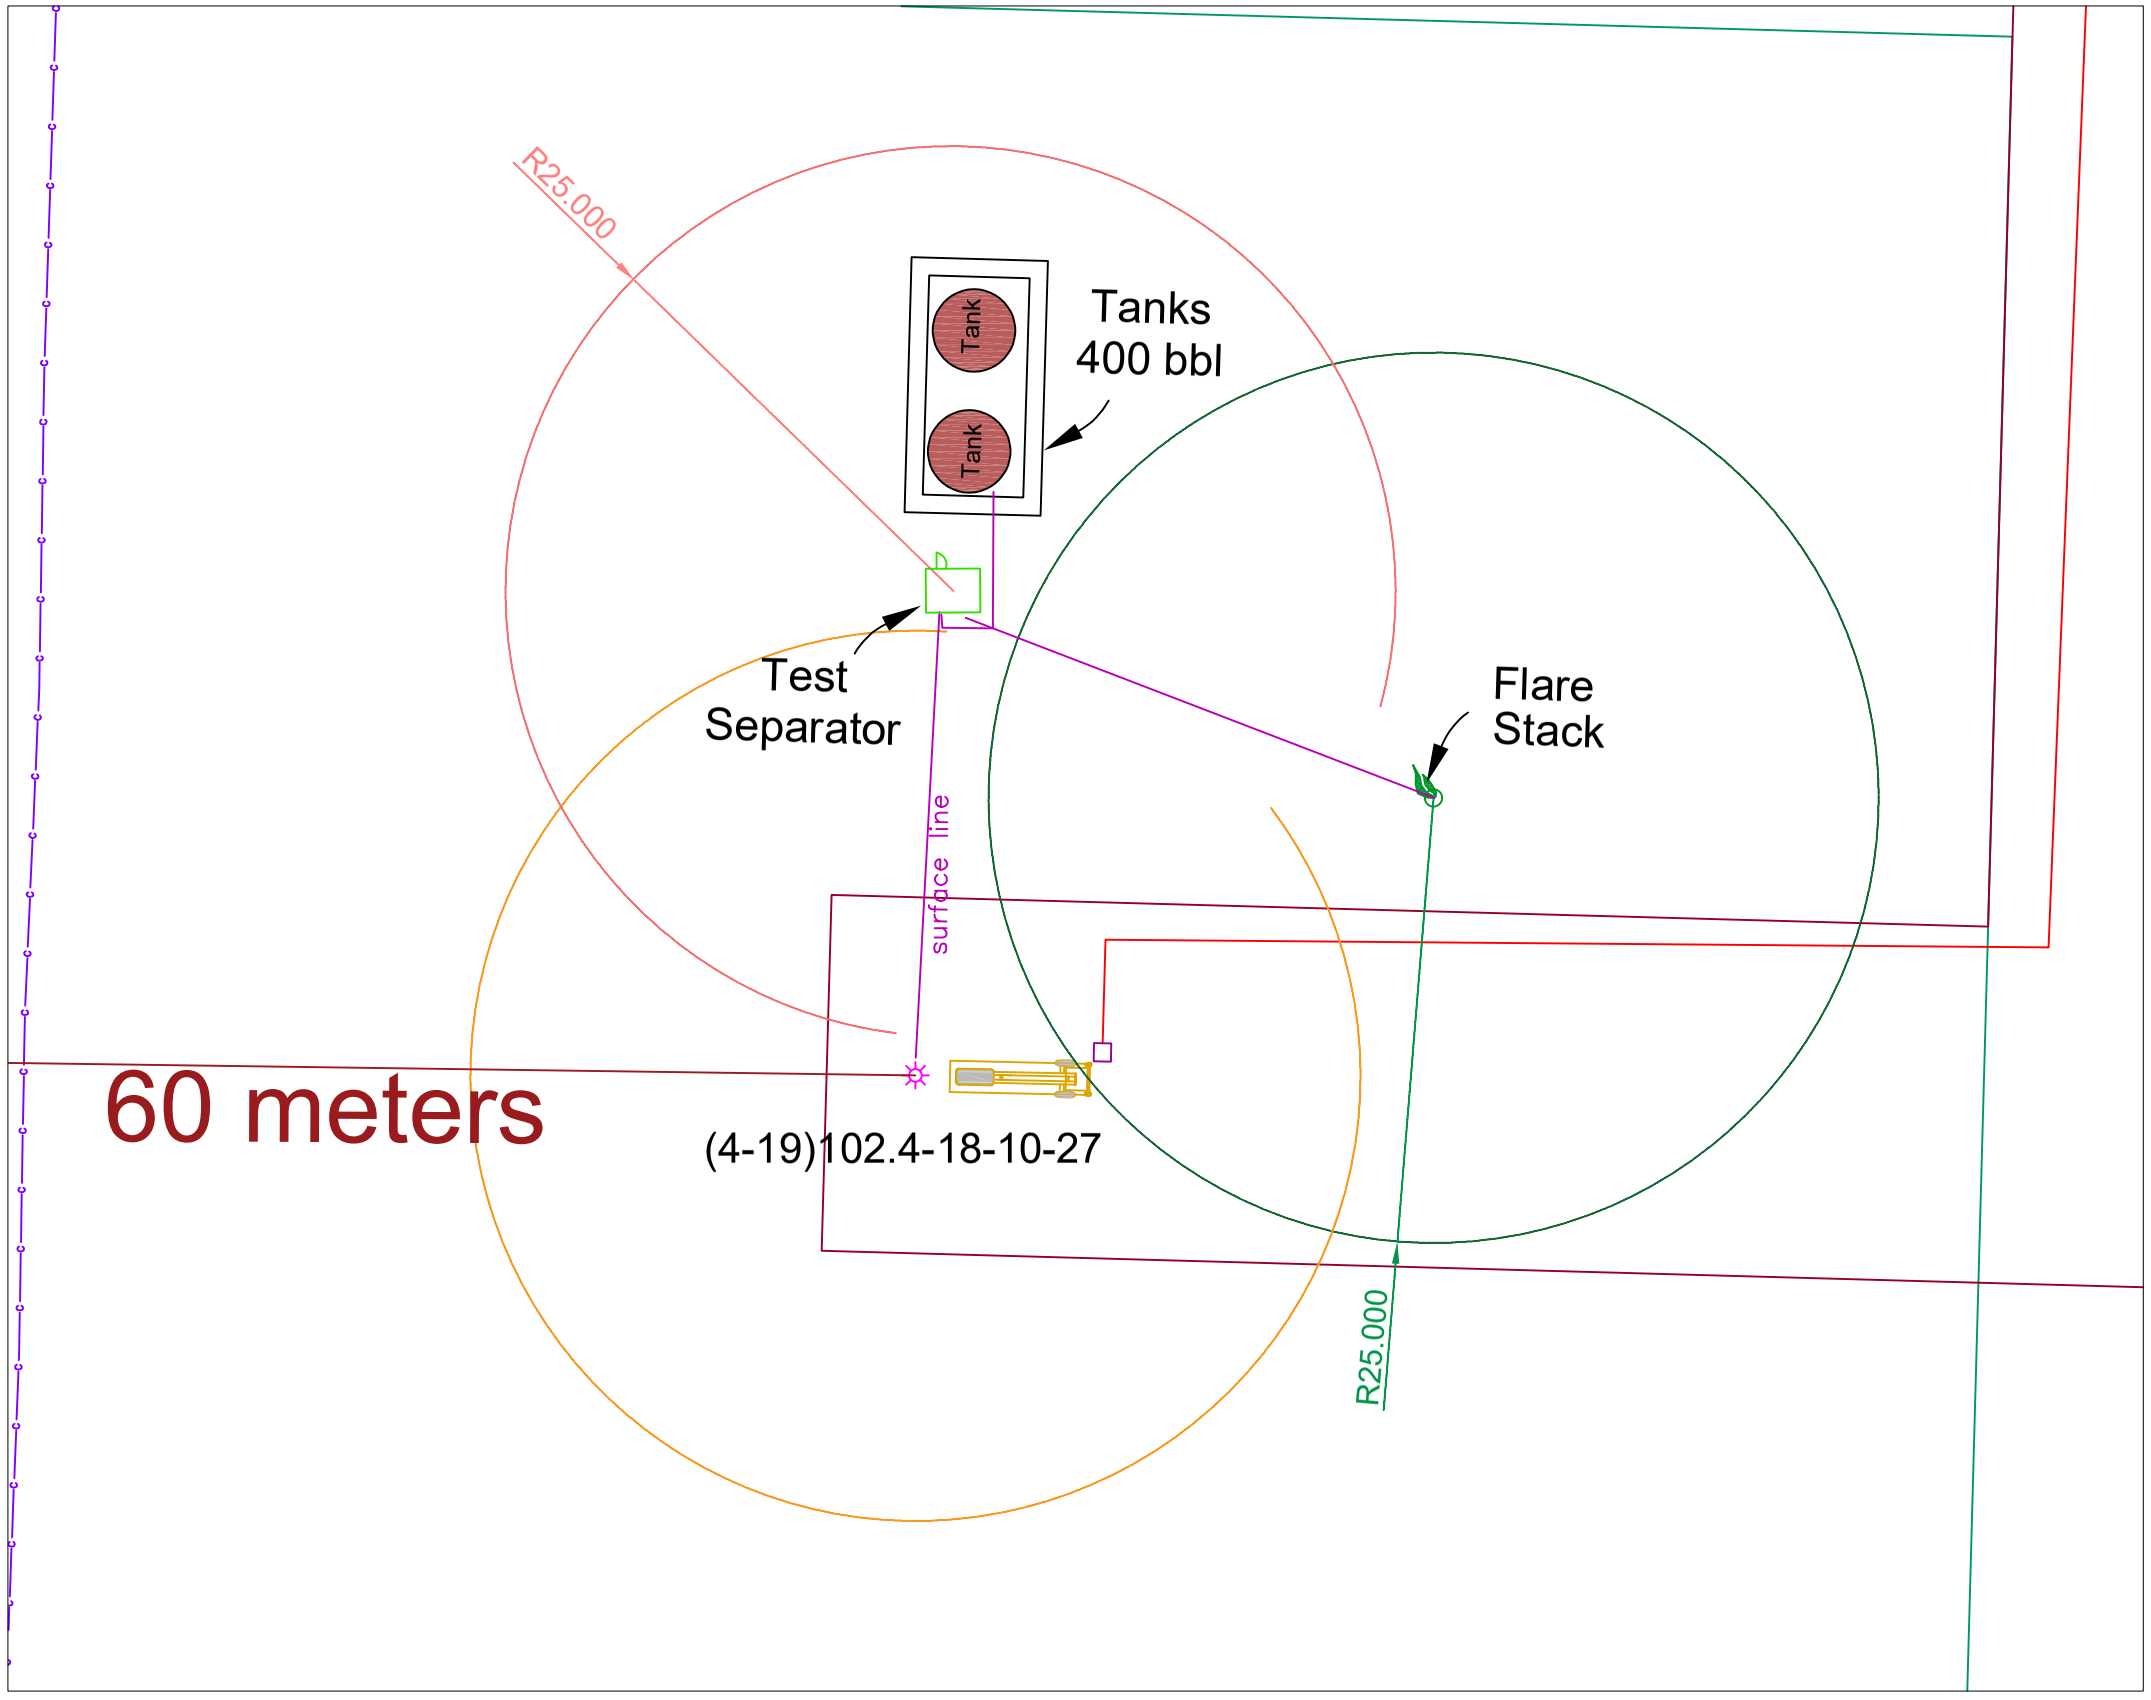

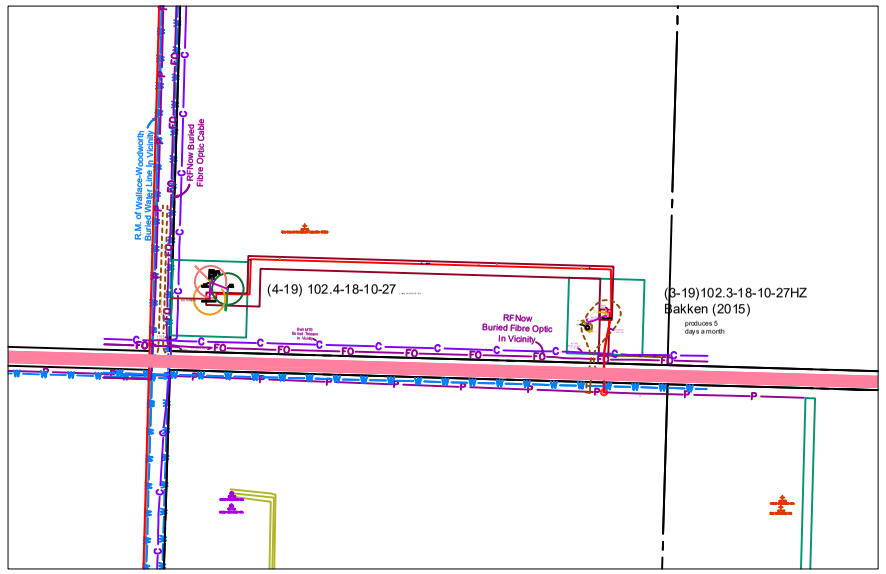

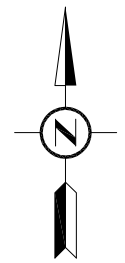

LEGEND:

- BELOW GROUND PIPE (Injection)
- BELOW GROUND PIPE (Emulsion)
- BELOW GROUND ELECTRICAL (4 O/T)
- FUTURE ELECTRICAL
- FUTURE PIPE (Emulsion)
- FUTURE PIPE (Gas– HDPE)
- TUNDRA ROW
- TUNDRA LEASES & ROADS

REV	DESCRIPTION	BY	DATE	CHK	APP	REFERENCE DRAWING
0	ISSUED FOR CONSTRUCTION	SB	30NOV2022	–	–	–

NOTES:

TUNDRA OIL & GAS LIMITED

TUNDRA OIL AND GAS LTD.
LSD: (04–19)102.04–18–010–27 W1M

PLOT PLAN

DRAWN BY:	SCALE:	AFE:	DRAWING NUMBER:	REV NO:
SB	NTS	TBD	04–19–010–27–PLT–4000	0