Dep No. 295/96

Filed in the office of the Director of Surveys at Winnipeg this 16 day of December A.D. 1996 as PLAN No. 33925

Director of Surveys

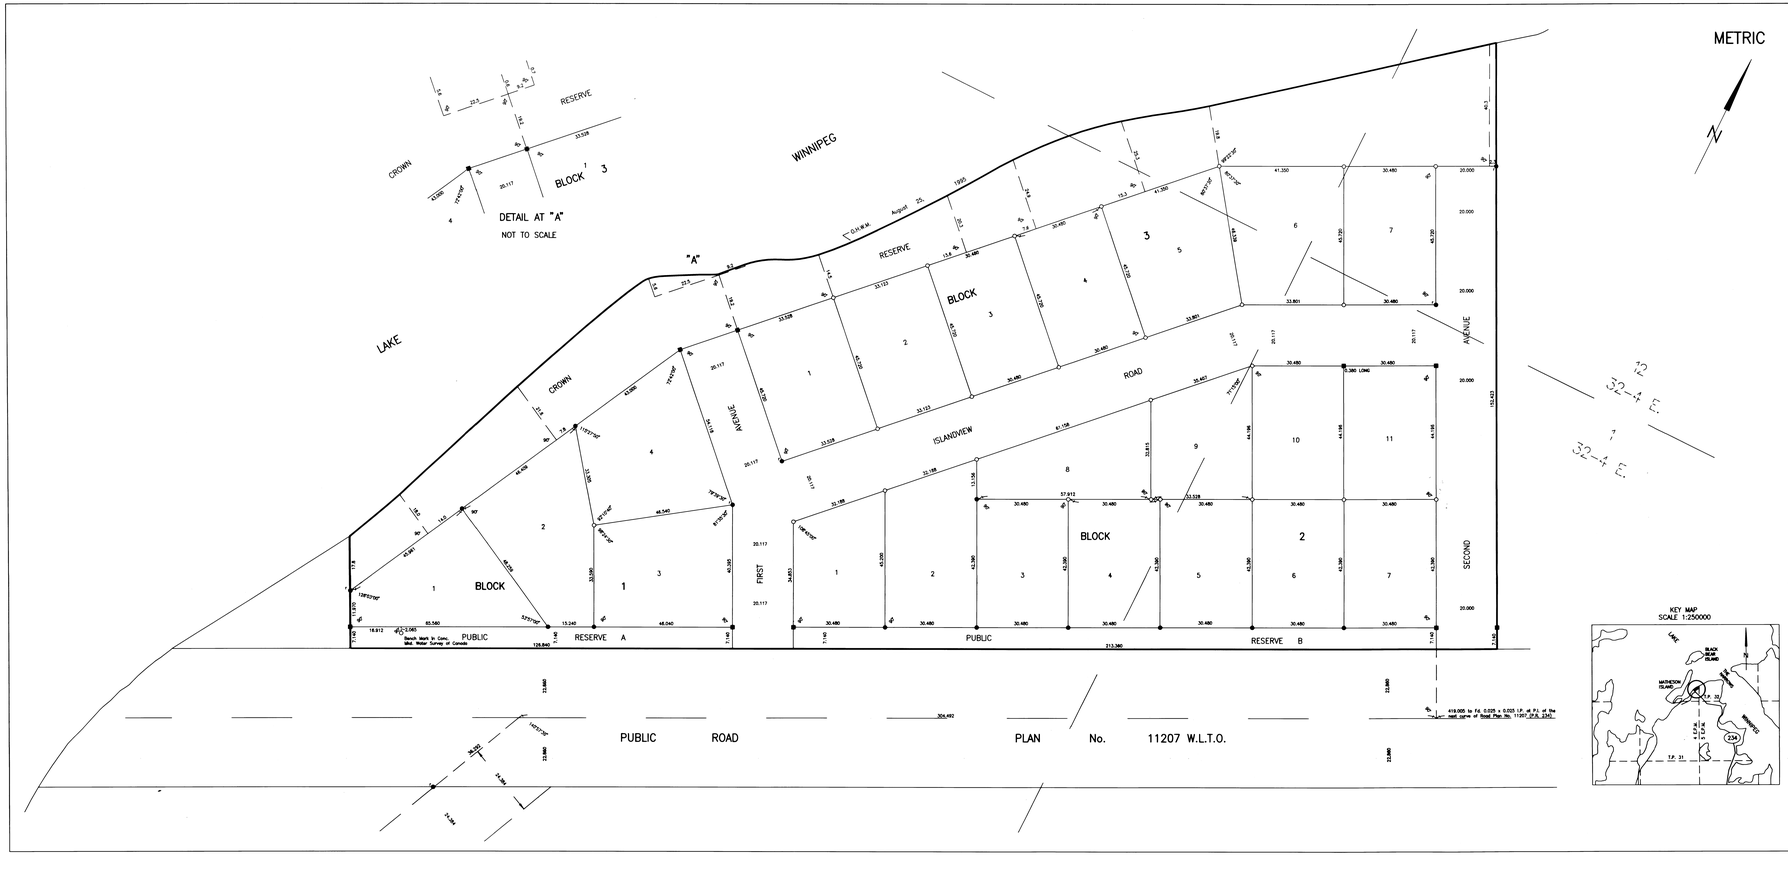

KEY MAP
SCALE 1:250000

PLAN OF SUBDIVISION

of part of

UNSURVEYED TWP. 32, RGE. 4 E.P.M.

UNORGANIZED TERRITORY
MANITOBA

SCALE: 1:500

NOTES

All distances are in metres and may be converted to feet by multiplying by 3.28084
Survey monuments found on the ground are 0.019 x 0.019 I.P. placed by W.G.F. 1960, unless shown otherwise and are shown
Iron posts 0.025 x 0.025 x 0.914, marked M.L.S., N.R., are placed at all points shown thus
Iron posts 0.019 x 0.019 x 0.762, marked N.R., are placed at all points shown thus
Iron posts 0.019 x 0.019 x 0.152, marked N.R., cemented in rock are placed at all points shown thus
Land affected by the registration of this plan is shown bordered thus
These monuments together with the dimensions shown hereon alone govern the position of all lots on this plan.
Due to the existing conditions, the survey represented is not integrated.
The survey was made between August 22 and August 29, 1995.

SURVEYOR'S CERTIFICATE

I, Igor Colek, of the City of Winnipeg, Manitoba Land Surveyor make oath and say:

That I was present at and did personally superintend the survey represented by this plan and that the survey and plan are correct.

Sworn to before me at Winnipeg this 29th day of April A.D. 1996

W.L.S.

Malcolm K. Ennarson
A Surveyor authorized to practise under The Land Surveyors Act

APPROVALS

Approved and Confirmed this 23rd day of August A.D. 1996

Director of Surveys

Approved this 23rd day of August A.D. 1996

Minister of Natural Resources

This approval is valid for 60 days unless registered

Approved this 27th day of September A.D. 1996

for Registrar General

Approved as to Planning this 17th day of July A.D. 1996

Minister of Northern Affairs

REGISTRATION

Entered and registered in the Winnipeg Land Titles Office this 16th day of SEPTEMBER A.D. 1996 as PLAN No. 33925

W.A. Johnston
District Registrar

Registration No. 2062266

EXAMINER OF SURVEYS

This Approval is Valid for 12 months unless registered.

Approved this 27th day of September A.D. 1996

Dep. Examiner of Surveys

Re-Approved

Re-Approved

PROVINCE OF MANITOBA
LAND INFORMATION CENTRE
SURVEY SERVICES
1007 CENTURY STREET
WINNIPEG MB.

F.B. 2565 File 710-NA/LGS-95