Filed in the Office of the Director of Surveys at Winnipeg this 29th day of November, A.D. 1978 as PLAN NO. 18370

Director of Surveys

# PLAN OF SUBDIVISION

In

Fractional Sec's 7 & 8, Tp. 26 Rge. 6 E.P.M.

Including portion of Gov't. Road All'ce (now closed)

## MANITOBA

Scale: 1 inch = 100 feet

D.L.S. 18370 Ac 2/92

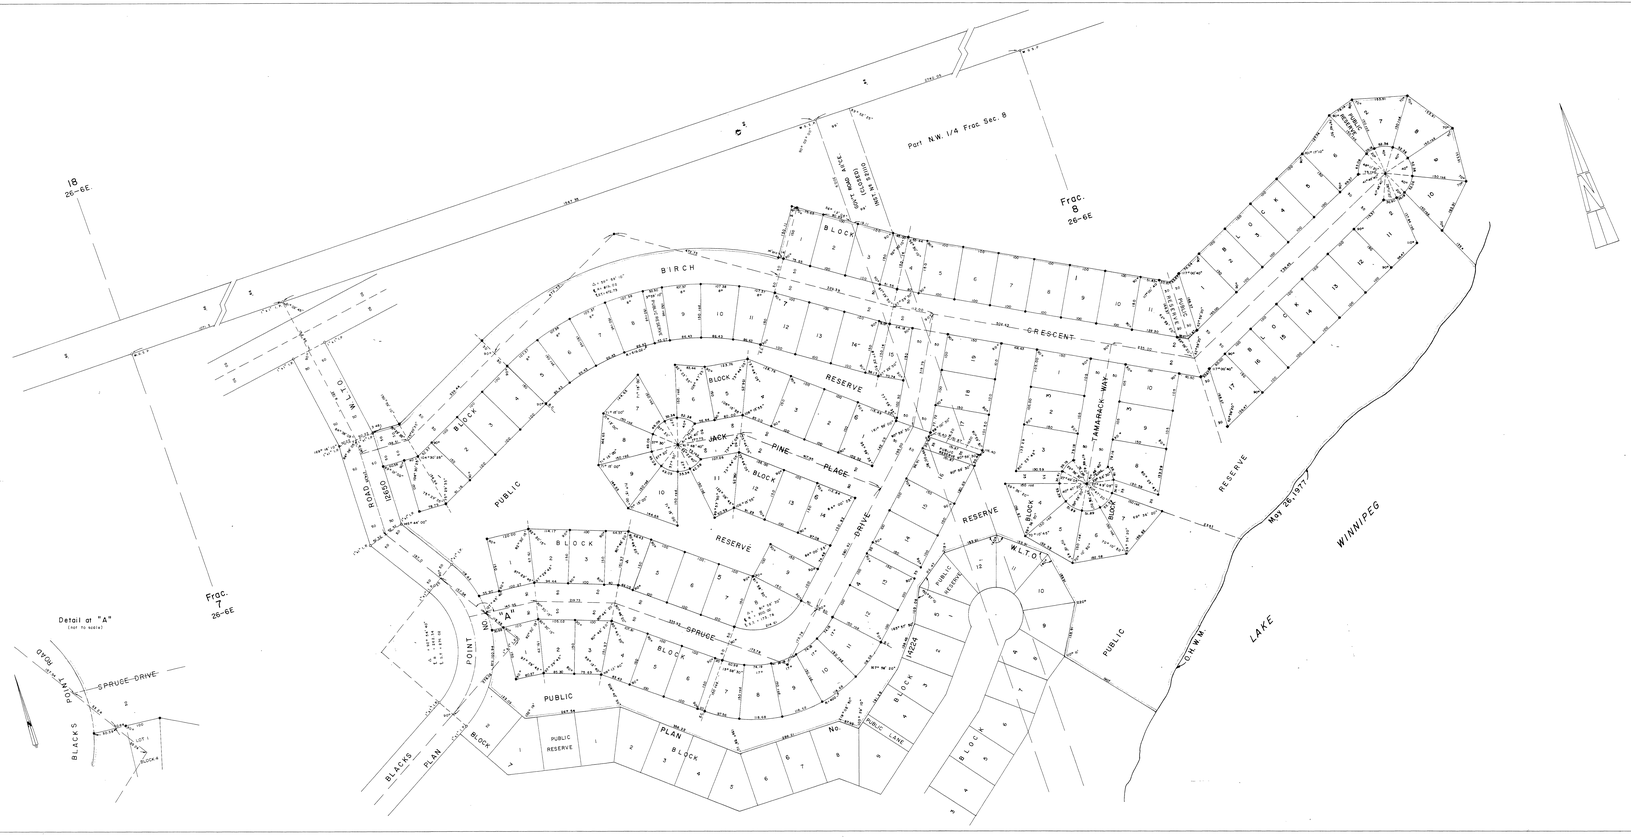


NOTES

All distances are in feet or decimals of a foot
Survey monuments found on the ground are described and shown thus
Survey monuments set are described and shown thus
Iron Posts 3/4" x 3/4" x 36" are placed at all points shown thus
Bearings are based on Astro observations and are shown thus
Skeetchline plotted from Aerial Photograph No. 16068— 77 is on record in the office of the Director of Surveys
Land affected by this registration of this plan is shown bordered pink hereon

AFFIDAVIT

I, Ian Robbie Bowman, of the City of Winnipeg, Manitoba Land Surveyor, make oath and say that I did personally superintend the survey represented by this plan, that the survey was made between April 26, 1977 and May 26, 1977, and that the survey and plan are correct and true to the best of my knowledge and belief.

Sworn before me at Winnipeg this 17th day of September A.D. 1977

M.L.S.

A Surveyor authorized to practice under "The Land Surveyors Act"

APPROVALS

Approved and Confirmed This 7th day of November A.D. 1977

Director of Surveys

Approved This 7th day of November A.D. 1977.

For Minister of Renewable Resources and Transportation Services

Approved as to Planning This 17 day of October A.D. 1977.

for Director of Plans

Approved This 20th day of November A.D. 1978

for Registrar-General

REGISTRATION

Entered and registered in the Winnipeg Land Titles Office this 20th day of November A.D. 1978 at 2-06 p.m. as PLAN NO. 18370

Deputy District Registrar

EXAMINER OF SURVEYS

APPROVED
Valid for 12 months unless registered
This 20th day of November A.D. 1978

Examiner of Surveys

Survey's and Mapping Br. R.R. & T.S. K.J.S.

F.B. 2331 5—7—77