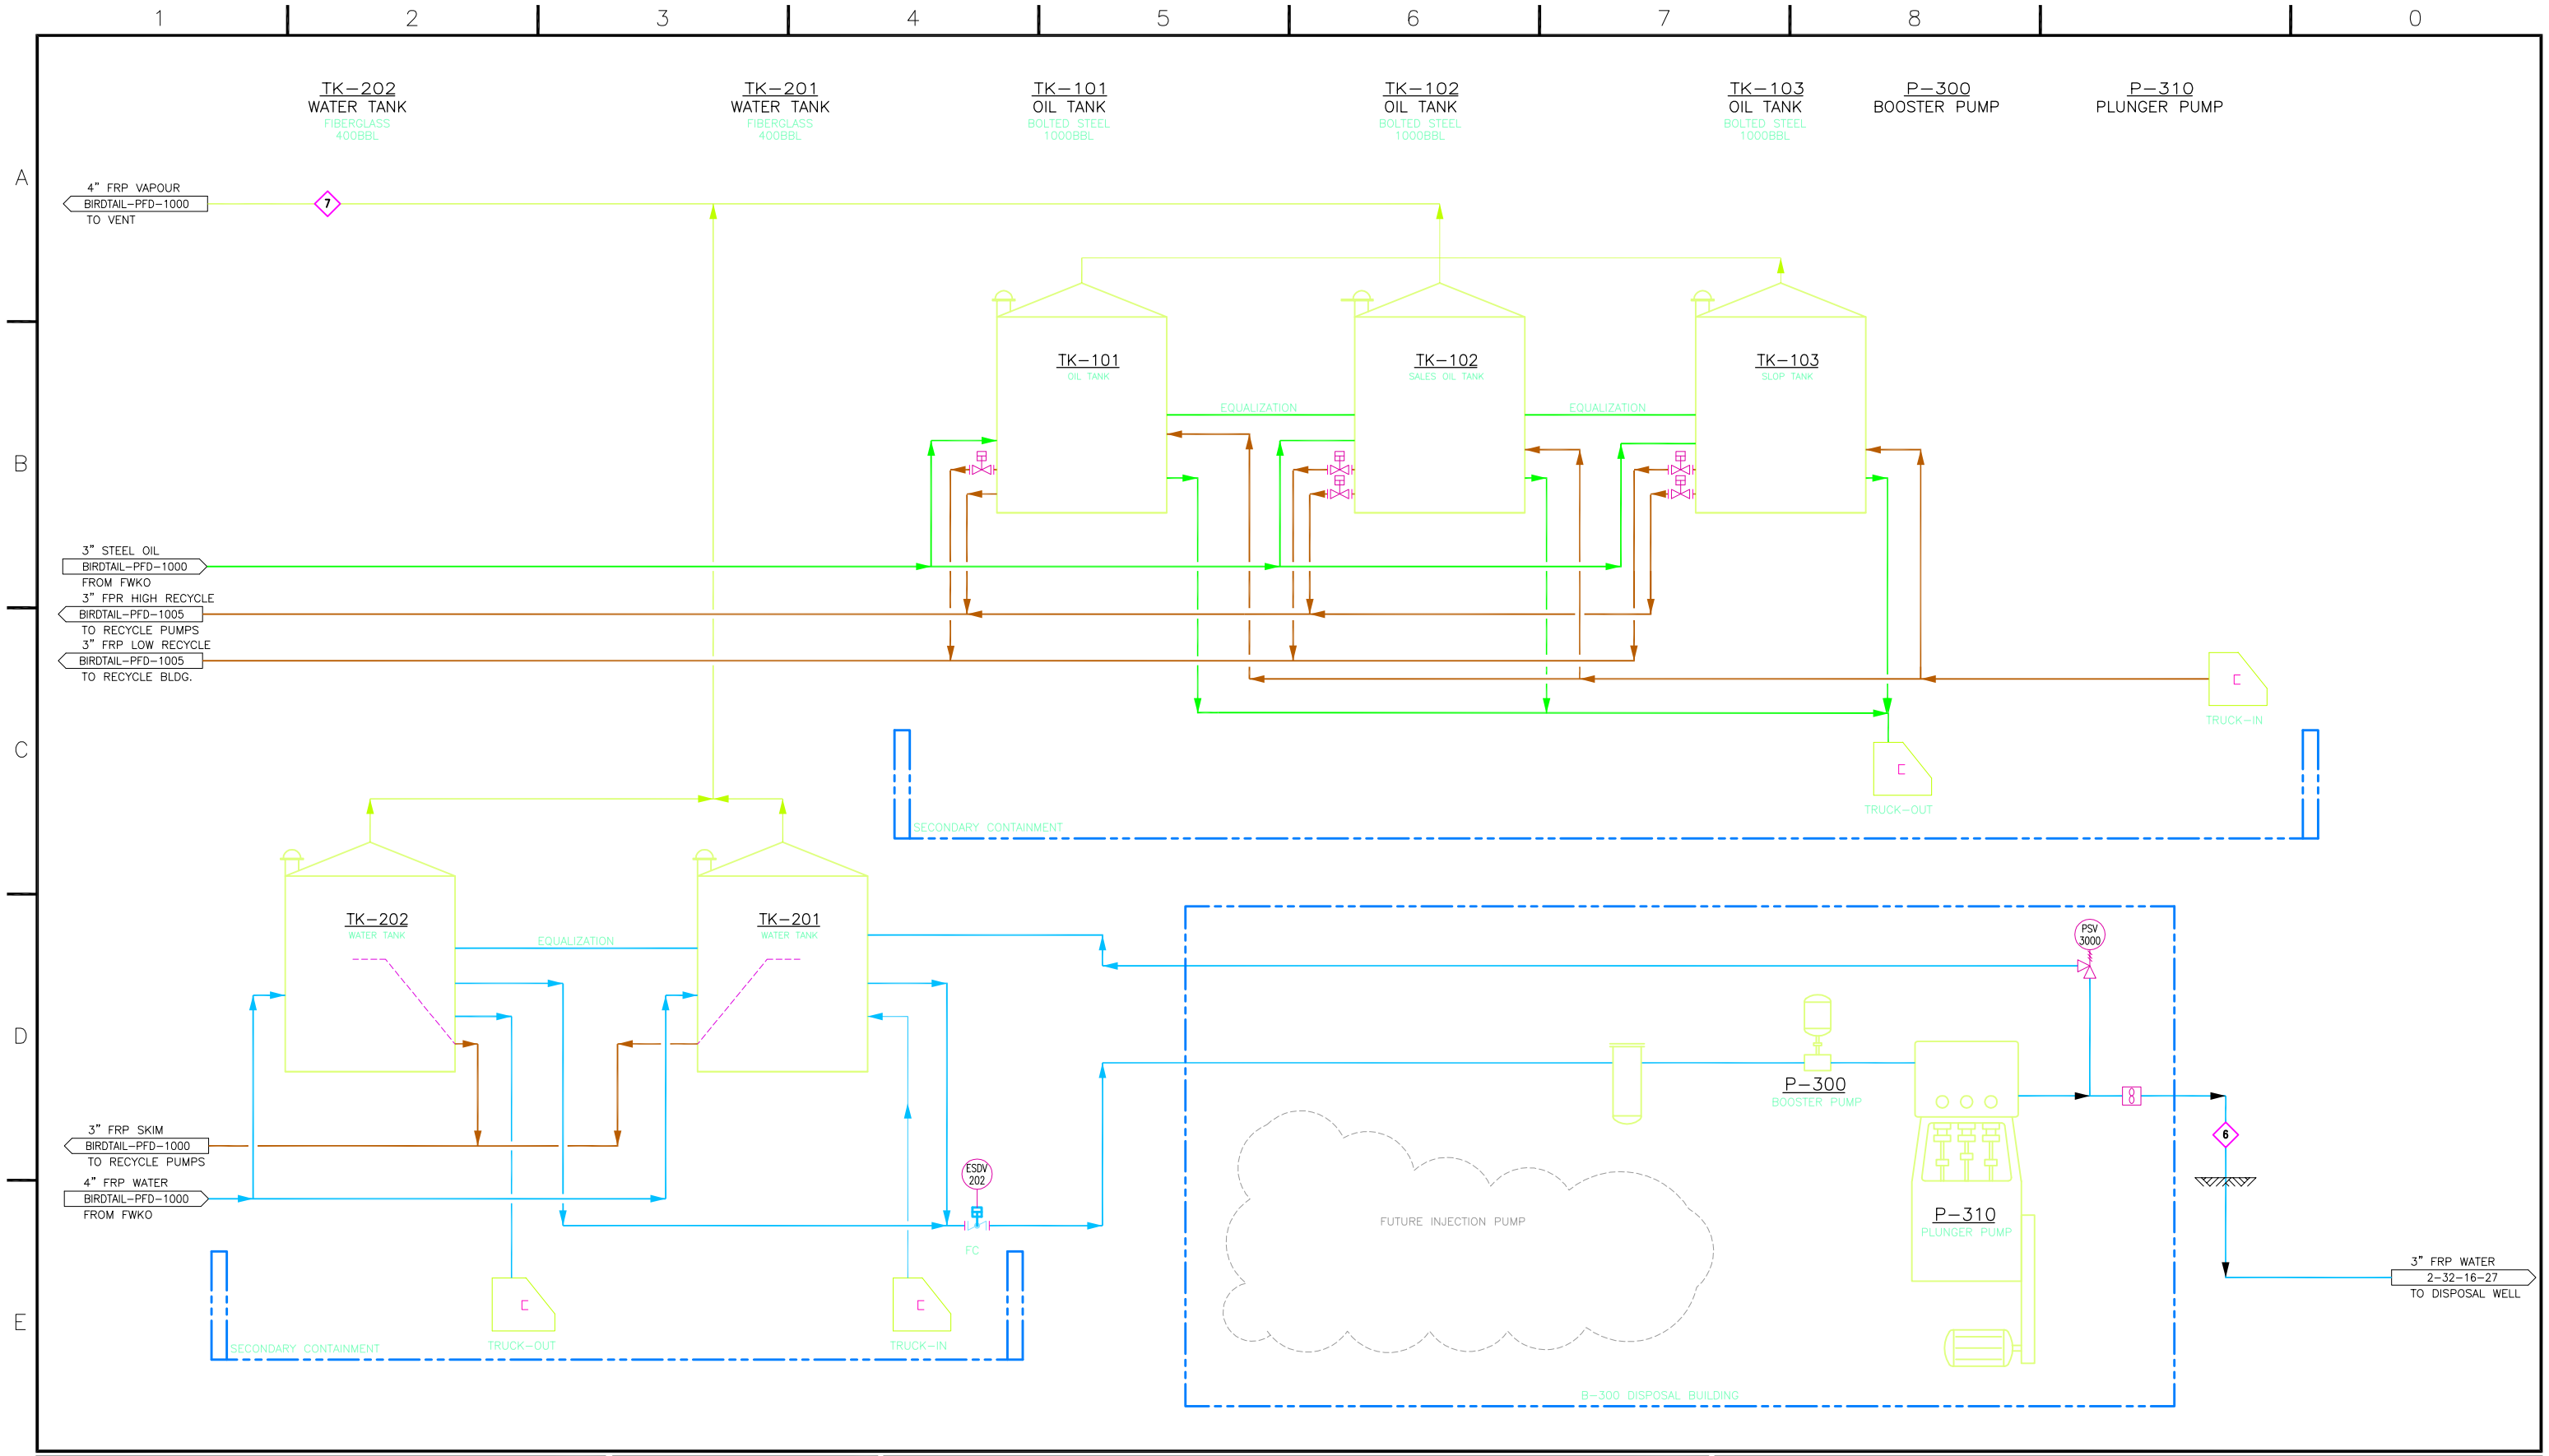

REV	DESCRIPTION	BY	DATE	CHK	APP
0	ISSUED FOR REVIEW	JC	01SEPT2011	–	–

REFERENCE DRAWING
–

NOTES:

TUNDRA OIL & GAS PARTNERSHIP

BIRDTAIL
8-30-16-27 W1M

PROCESS FLOW DIAGRAM 2 OF 2

DRAWN BY:	SCALE:	AFE:	DRAWING NUMBER:	REV NO:
JADE CABLE	NTS	TBA	BIRDTAIL-PFD-1005	0