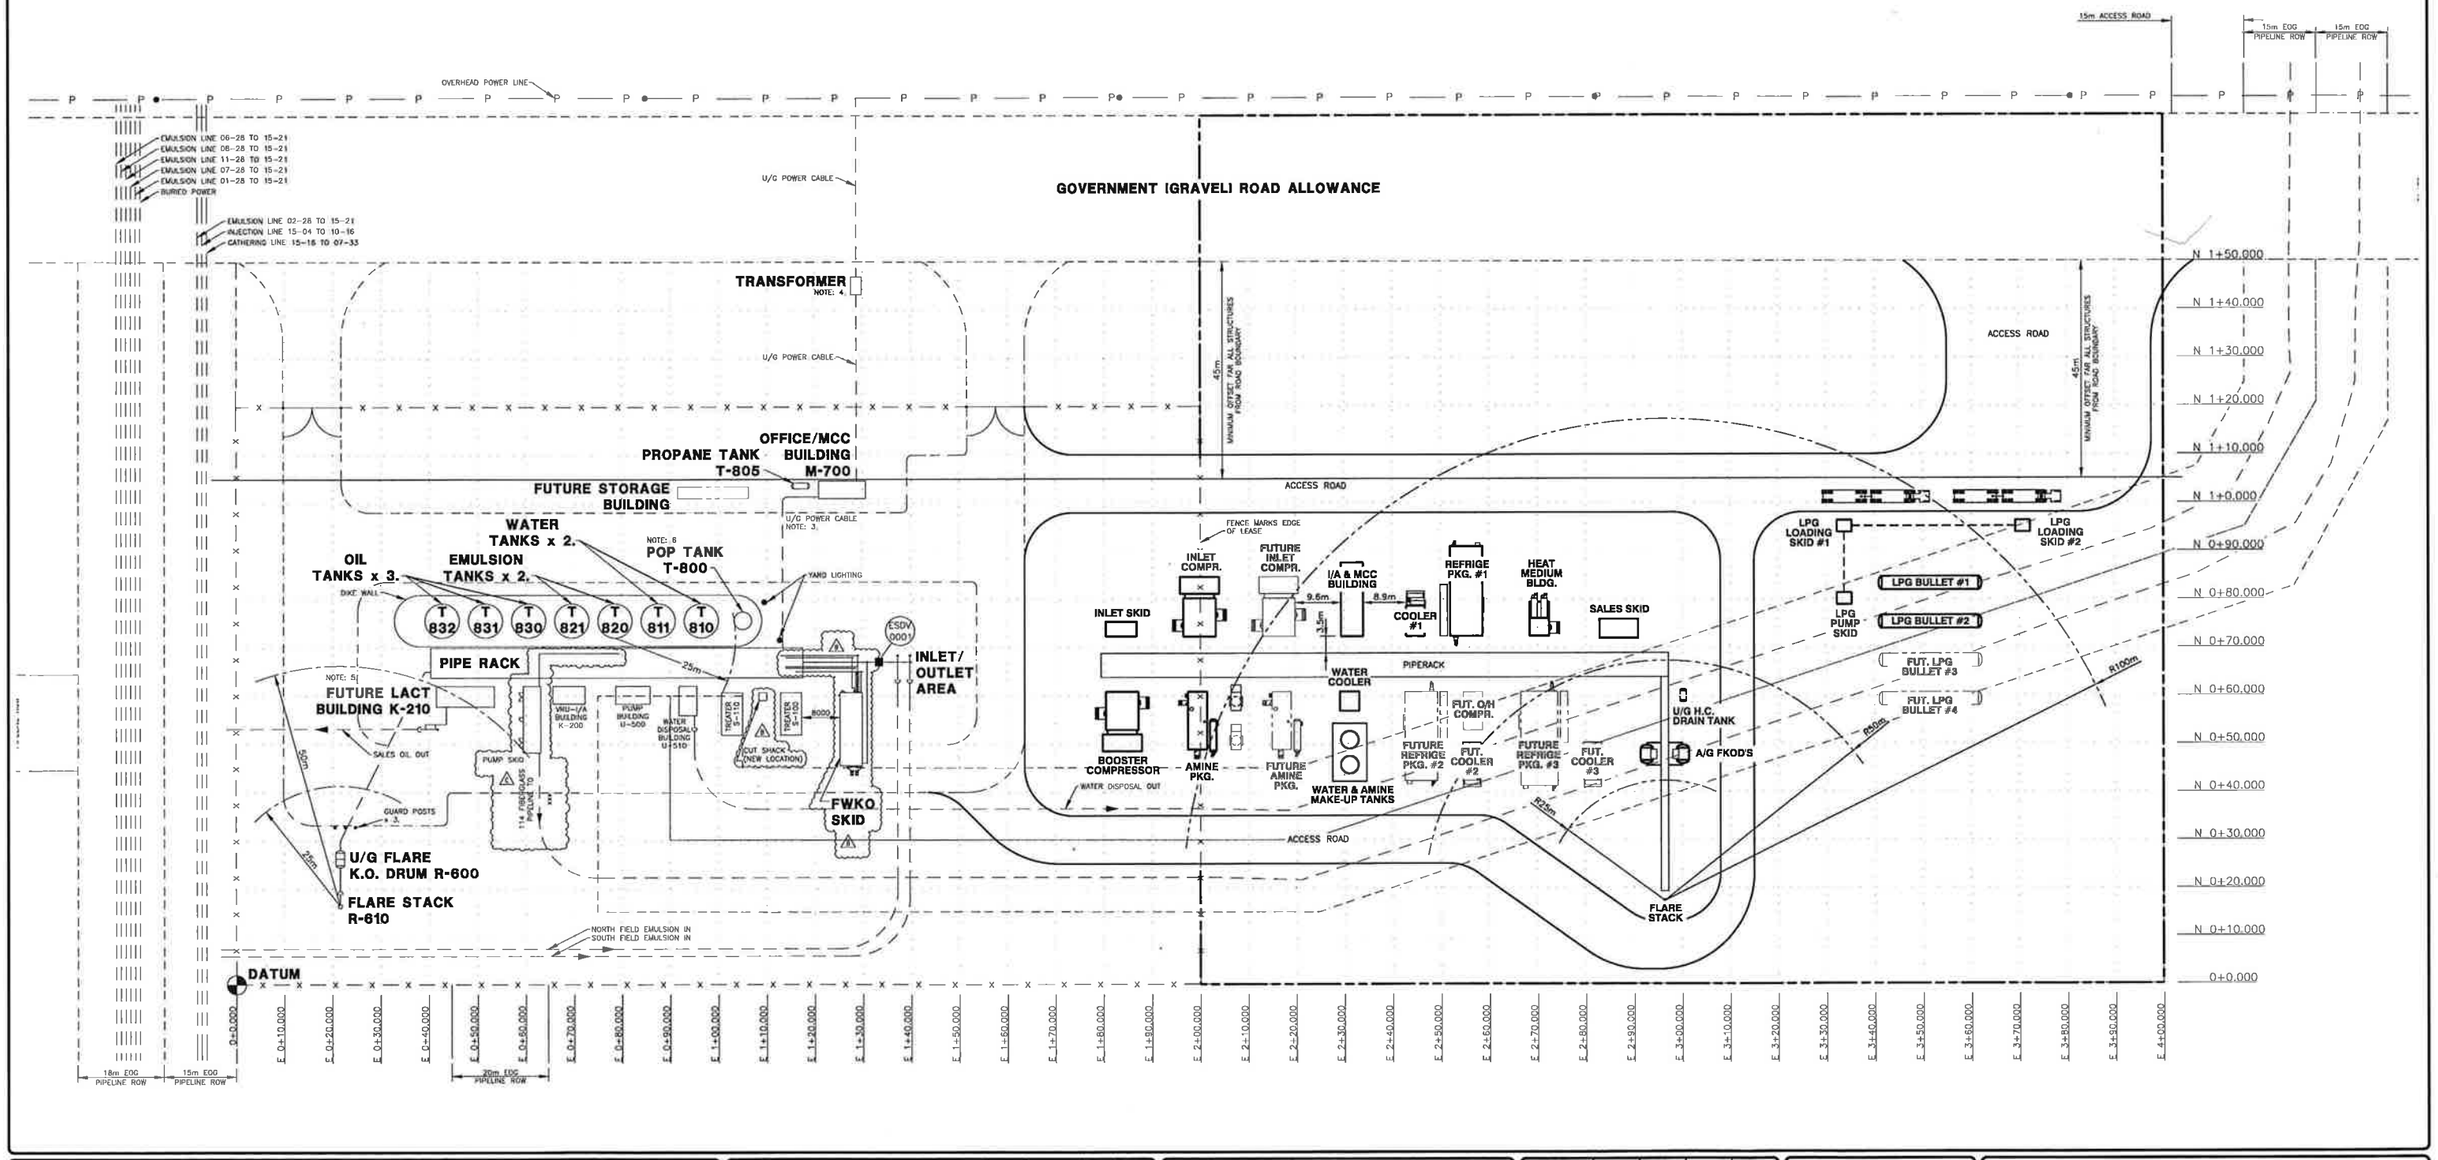


XREF: WK003PL01A (LEASE LAYOUT).DWG
Q:\10180\PLN\10180-0800.DWG
PLOTTED: DEC 22, 2010 12:10 PM

| No. | Revision | By | Date | Chk. | Appd |
|---|---|---|---|---|---|
| A | ISSUED FOR REVIEW | DMO | 10-11-02 | | |

Stamps

Geogresources

| | IFA | IFD | IFC | AB |
|---|---|---|---|---|
| Client | | | | |
| Approved | | | | |
| Eng. Check | | | | |
| Date | | | | |
| Eng. By | | | | |

Issue Stage

GAS LIQUIDS ENGINEERING

# WASKADA GAS PLANT

PLOT PLAN
LSD 16-21-001-25 W1M

| Scale | Drawing Number | Rev. |
|---|---|---|
| 1:600 | D-PLN-10180-0800 | A |